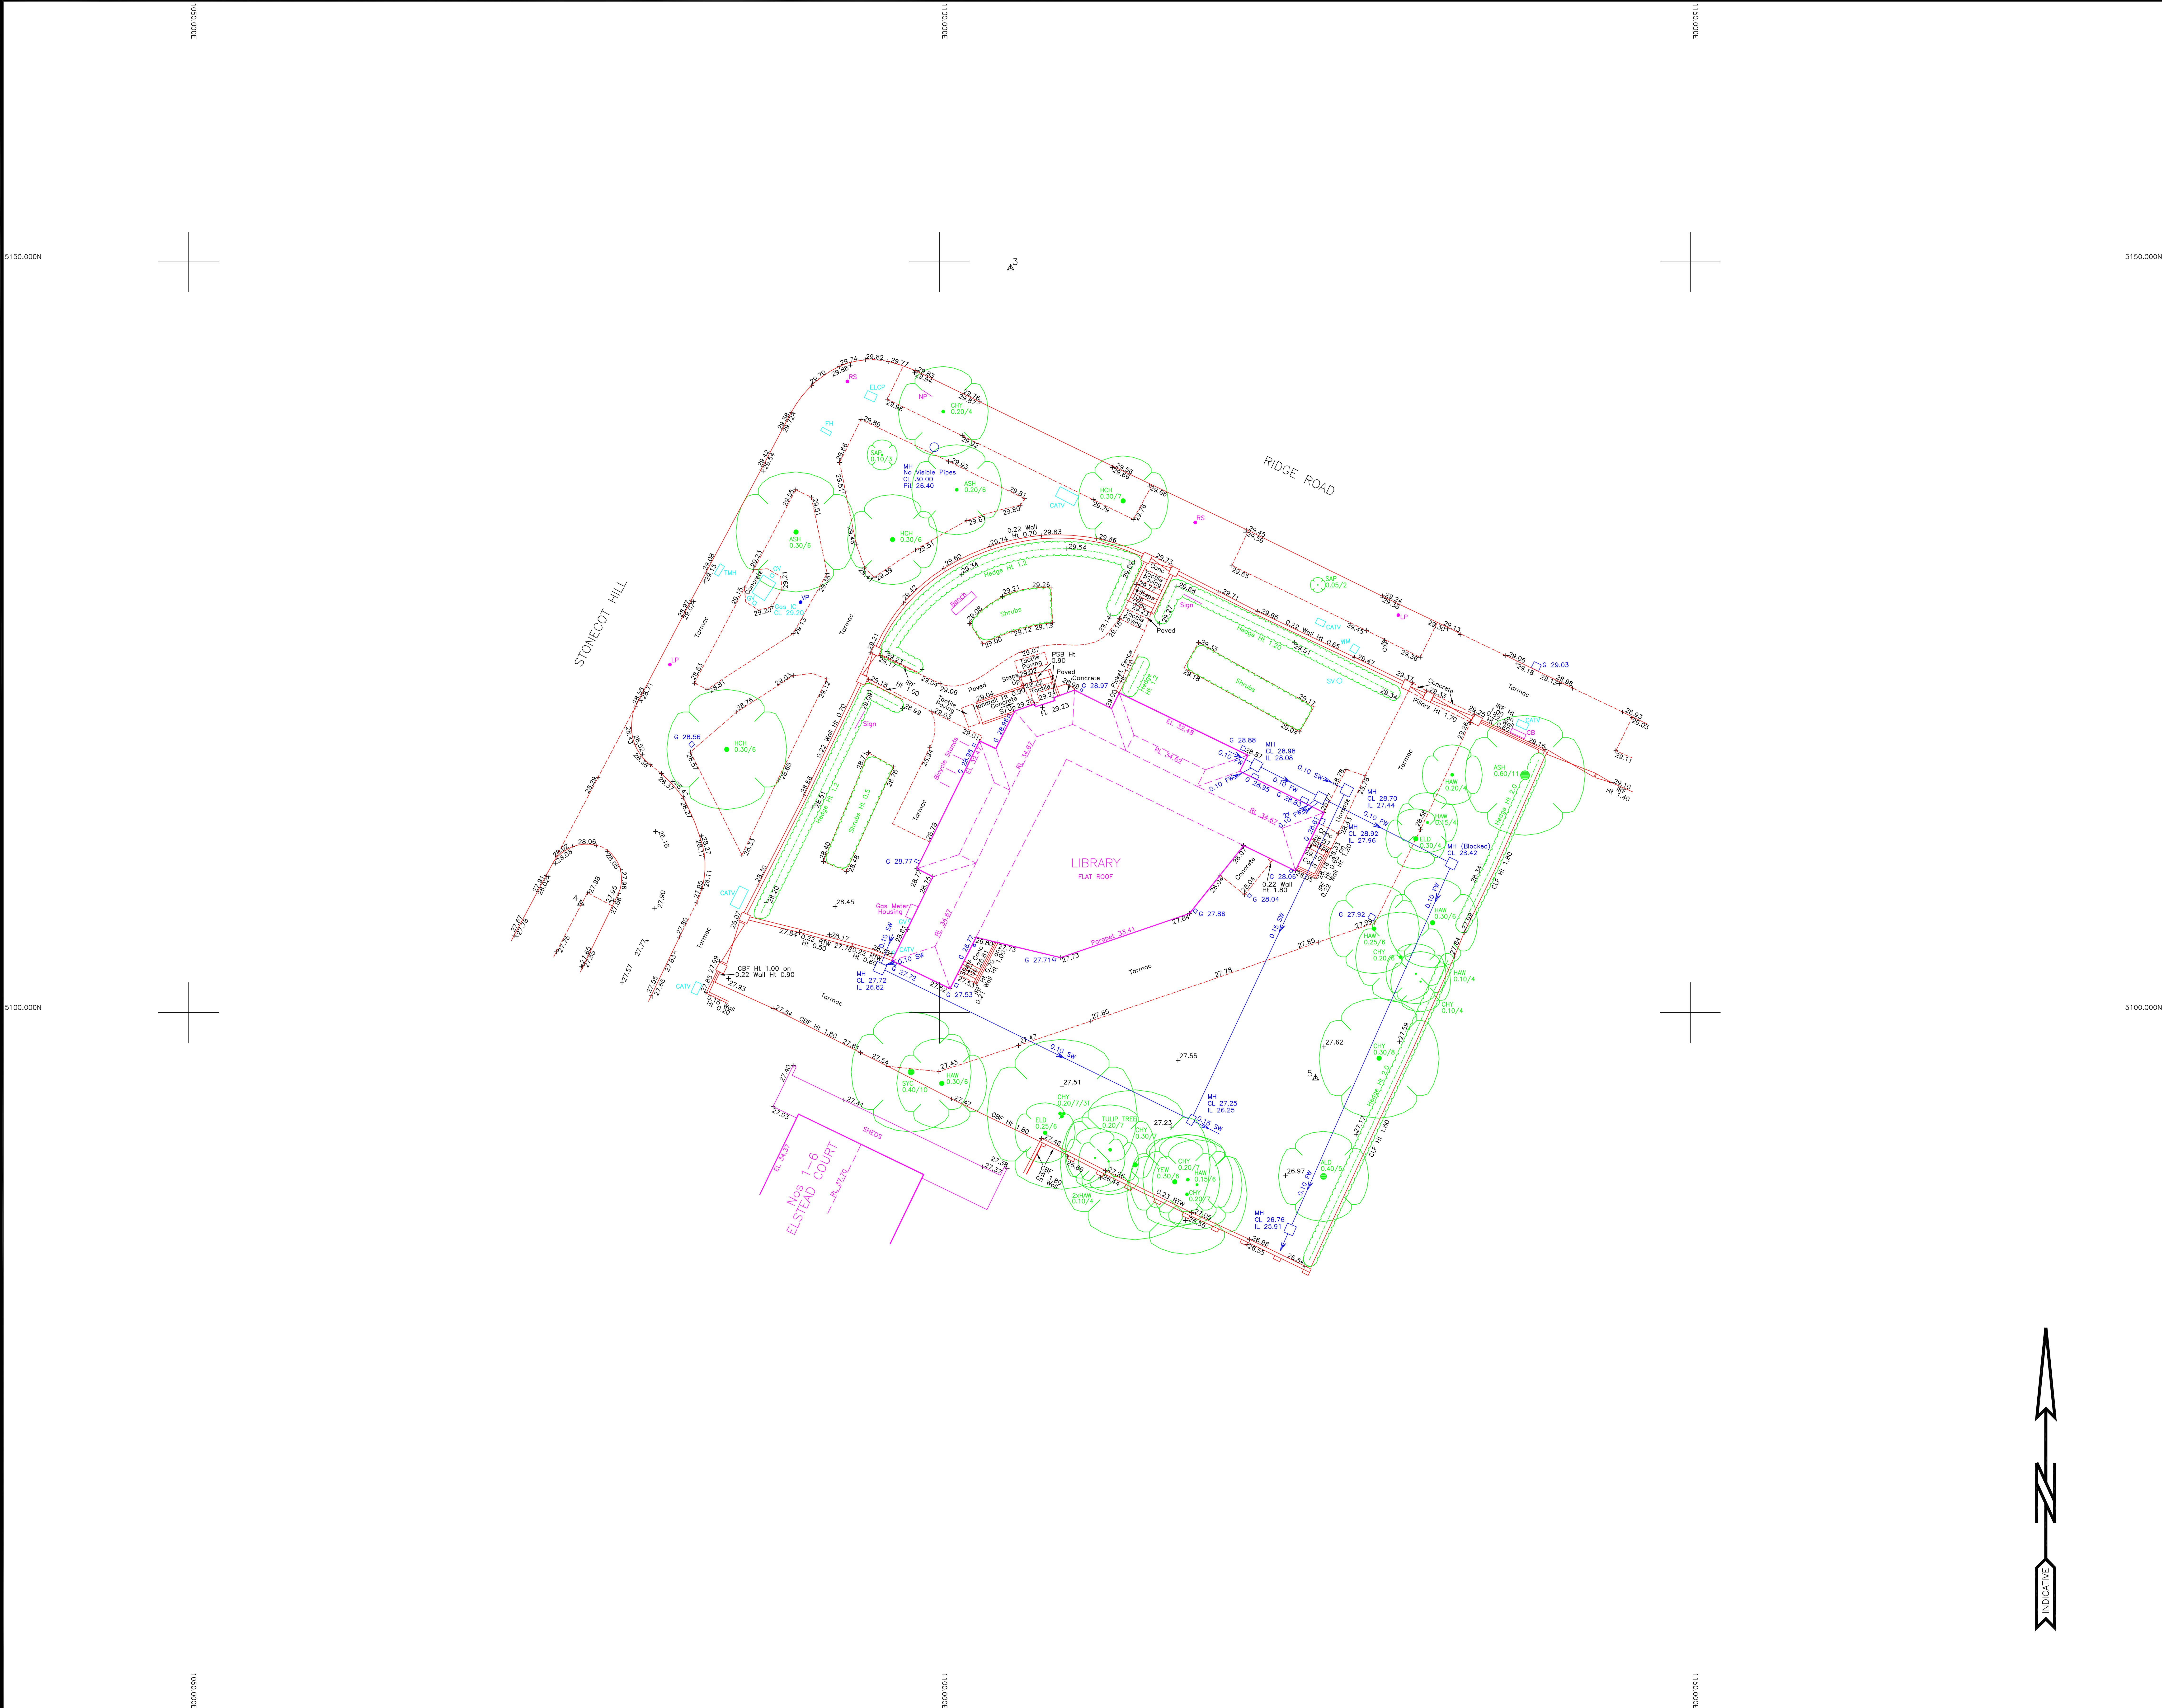

LEGEND

AIR CONDITIONING UNIT	ACU	
ADVERTISING BOARD	AB	
AIR VALVE	AV	
BOLLARD	B	
BELISHA BEACON	BB	
BOREHOLE	BH	
BASEMENT LIGHT	BLT	
BOUNDARY POST/PEG	BP	
BUS STOP	BS	
CABLE TELEVISION PIT	CATV	
COAL HOLE	CH	
CONTROL BOX	CB	
DOG WASTE BIN	DWB	
DOWN PIPE	DP	
EARTHING ROD	ER	
ELECTRICITY CABLE PIT	ELCP	
ELECTRICITY CONTROL BOX	CBE	
ELECTRICITY INSPECTION COVER	ELIC	
ELECTRICITY POLE	EP	
ELECTRICITY PYLON	EL PYLON	
FIRE HYDRANT	FH	
FLAG STAFF	FS	
FLOODLIGHT	FLT	
FLOWER BED	FB	
FOOTPATH	FP	
GAS VALVE	GV	
GUIDE POST	GP	
GULLY	G	
INSPECTION COVER	IC	
INSPECTION COVER (UNKNOWN)	ICU	
KERB OUTLET	KO	
LAMP HOLE	LH	
LAMP POST	LP	
LIGHTED BOLLARD	LTB	
LITTER BIN	LB	
MANHOLE	MH	
MILESTONE	MS	
NAME PLATE	NP	
NOTICE BOARD	NB	
PARKING METER	PM	
POST	P	
POST BOX	PB	
RAIN WATER PIPE	RWP	
REFLECTOR POST	RP	
ROAD SIGN	RS	
RODDING EYE	RE	
SERVICE MARKER POST	SMP	
SIGN POST	SP	
SLUICE VALVE	SV	
SOIL & VENT PIPE	SVP	
SPOTLIGHT (GROUND)	SPLG	
SPOTLIGHT (TOWER)	SPLT	
STOP COCK	SC	
TELECOM CONTROL BOX	CBT	
TELECOM INSPECTION CHAMBER	TIC	
TELECOM MANHOLE	TMH	
TELECOM PILLAR	TLP	
TELEGRAPH POLE	TP	
TELEPHONE CALL BOX	TCB	
TICKET MACHINE	TM	
TL CABLE INSPECTION COVER	TLIC	
TRAFFIC LIGHT	TL	
TRAFFIC LIGHT CONTROL BOX	CBTL	
TRAFFIC LIGHT CONTROL POST	CPTL	
VENT PIPE	VP	
WATER METER	WM	
WASH OUT	WO	
WATER CONTROL PILLAR	WCP	
WATER TAP	Tap	
WATER TROUGH	WT	

LEVELS

SPOT LEVEL(+Indicates pos.)	+ 127.13
BASEMENT LEVEL	BTL
BED LEVEL	BL
COVER LEVEL	CL
EAVES LEVEL	EL
FLOOR LEVEL	FL
INVERT LEVEL	IL
ROOF LEVEL	RFL
RIDGE LEVEL	RL
SOFFIT LEVEL	SFL
SPRING LEVEL	SPL
THRESHOLD LEVEL	THL
TOP OF WALL LEVEL	ToW
WATER LEVEL	WL

FENCE DESCRIPTIONS

BARBED WIRE FENCE	BWF
CHAIN LINK FENCE	CLF
CHESTNUT PALING FENCE	CPF
CLOSE BOARD FENCE	CBF
CONCRETE SLAB FENCE	CSF
CORRUGATED IRON FENCE	CIF
CRASH BARRIER	CBR
IRON RAILINGS	IRF
INTERWOVEN FENCE	IWF
LARCH LAP FENCE	LLF
MISCELLANEOUS FENCE	Misc F
OPEN BOARD FENCE	OBF
PALING FENCE	PLF
PALISADE FENCE	PAL
PEDESTRIAN SAFETY BARRIER	PSB
POST AND CHAIN FENCE	PCF
POST AND MESH FENCE	PMF
POST AND RAIL FENCE	PRF
POST AND WIRE FENCE	PWF
TRELLIS	TLS
WIRE MESH FENCE	WMF
AVERAGE	Ave
HEIGHT	Ht

DRAINAGE

SURFACE WATER PIPE	0.15 SW
FOUL WATER PIPE	0.15 FW
NO VISIBLE CONNECTION	NVC
UNABLE TO LIFT	UTL
UNABLE TO SURVEY	UTS
TAKEN FROM RECORDS	TFR
DRAINAGE CHANNEL (OPEN)	DC
DRAINAGE CHANNEL (COVERED)	DC
OVERHEAD WIRE	O/H W
BANKING	
EXTENT OF VEGETATION	
HEDGES	
MARSH	
GATE	SINGLE DOUBLE
RETAINING WALL	RTW
SLOPING MASONRY	
STILE	
WALL (Width drawn to scale)	
BUILDING	
OPEN SIDED/ BUILDING OVERHEAD	
CANOPY	
GLASS ROOFED	
ARCHWAY	
CONTOURS	25.50
ORDNANCE SURVEY BENCH MARK	OSBM Value 12.47
TEMPORARY BENCH MARK	TBM Value 50.00
SURVEY STATION	

TREE LEGEND

ALDER	ALD	MAPLE	MPL
ASH	ASH	OAK	OAK
ASPEN	ASP	PINE	PNE
BEECH	BCH	POPLAR	POP
CEDAR	CED	PRUNUS	PRU
CHERRY	CHY	RHODODENDRONS	RDN
CONIFEROUS	CON	ROWAN	RWN
CYPRESS	CYP	SALLOW	SLW
DECIDUOUS	DEC	SAPLING	SAP
DEAD	DED	SWEET CHESTNUT	SCH
ELDERBERRY	ELD	SILVER BIRCH	SIB
ELM	ELM	SPRUCE	SPR
EUCALYPTUS	EUC	SPECIES UNKNOWN	SPU
FIR	FIR	SYCAMORE	SYC
FRUIT	FRT	TREE OF HEAVEN	TOH
HAWTHORN	HAW	WELLINGTONIA	WEL
HAZEL	HZL	WHITEBEAM	WBM
HORNBEAM	HBM	WILLOW	WLW
HORSE CHESTNUT	HCH	WALNUT	WNT
HOLLY	HLY	YEW	YEW
INDIAN BEAN TREE	IBT		
LARCH	LAR	MULTI-TRUNK	MT
LABURNUM	LBM		
LOCUST	LCS	0.2 / 6 / 3T	
LIME	LIM		
LONDON PLANE	LPN	Dia of Bole / Tree Height / No of Trunks	
MAGNOLIA	MAG		

SIZES AND SPECIES ARE INDICATIVE ONLY, WITH THE MEAN SPREAD DRAWN TO SCALE.

Coordinate Table

STATION	DESCRIPTION	EASTING	NORTHING	LEVEL
3	PN	1104.732	5149.573	30.124
4	PNW	1076.119	5107.282	27.951
5	PEG	1125.046	5095.621	27.445
6	PNW	1129.632	5124.673	29.419

HN – Hilti® Nail PKN – Parker Kalon® Nail PGM – Permanent Ground Marker
PM – Punch Mark PN – Pipe Nail W – Washer (used with PKN and PN)

NOTES

LEVELLING ALL LEVELS ARE BASED ON OSBM VALUE 24.96m SITUATED ON NORTH EAST ANGLE, EAST FACE OF BRIDGE WALL, ADJACENT TO No 842 LONDON ROAD.

GRID THE SURVEY GRID IS BASED ON ARBITRARY CO–ORDINATES AND THE NORTHPOINT IS INDICATIVE ONLY.

DRAINAGE INVERT LEVELS, PIPE SIZES AND PIPE CONNECTIONS HAVE BEEN SURVEYED BY VISUAL INSPECTION ONLY, AND THEREFORE THE COMPLETE ACCURACY OF THIS INFORMATION CANNOT BE GUARANTEED.

Scale
1:200 @A1

EXAMPLE TOPOGRAPHICAL SURVEY